


09/07/2024

These were proposed build out plans for traffic measures in Craigrothie  
As of July 2024 only the build out on the Ceres road is going ahead.  
Alternative measures are being discussed for the entry/exits on the A916  
N Martin 09 July 2024

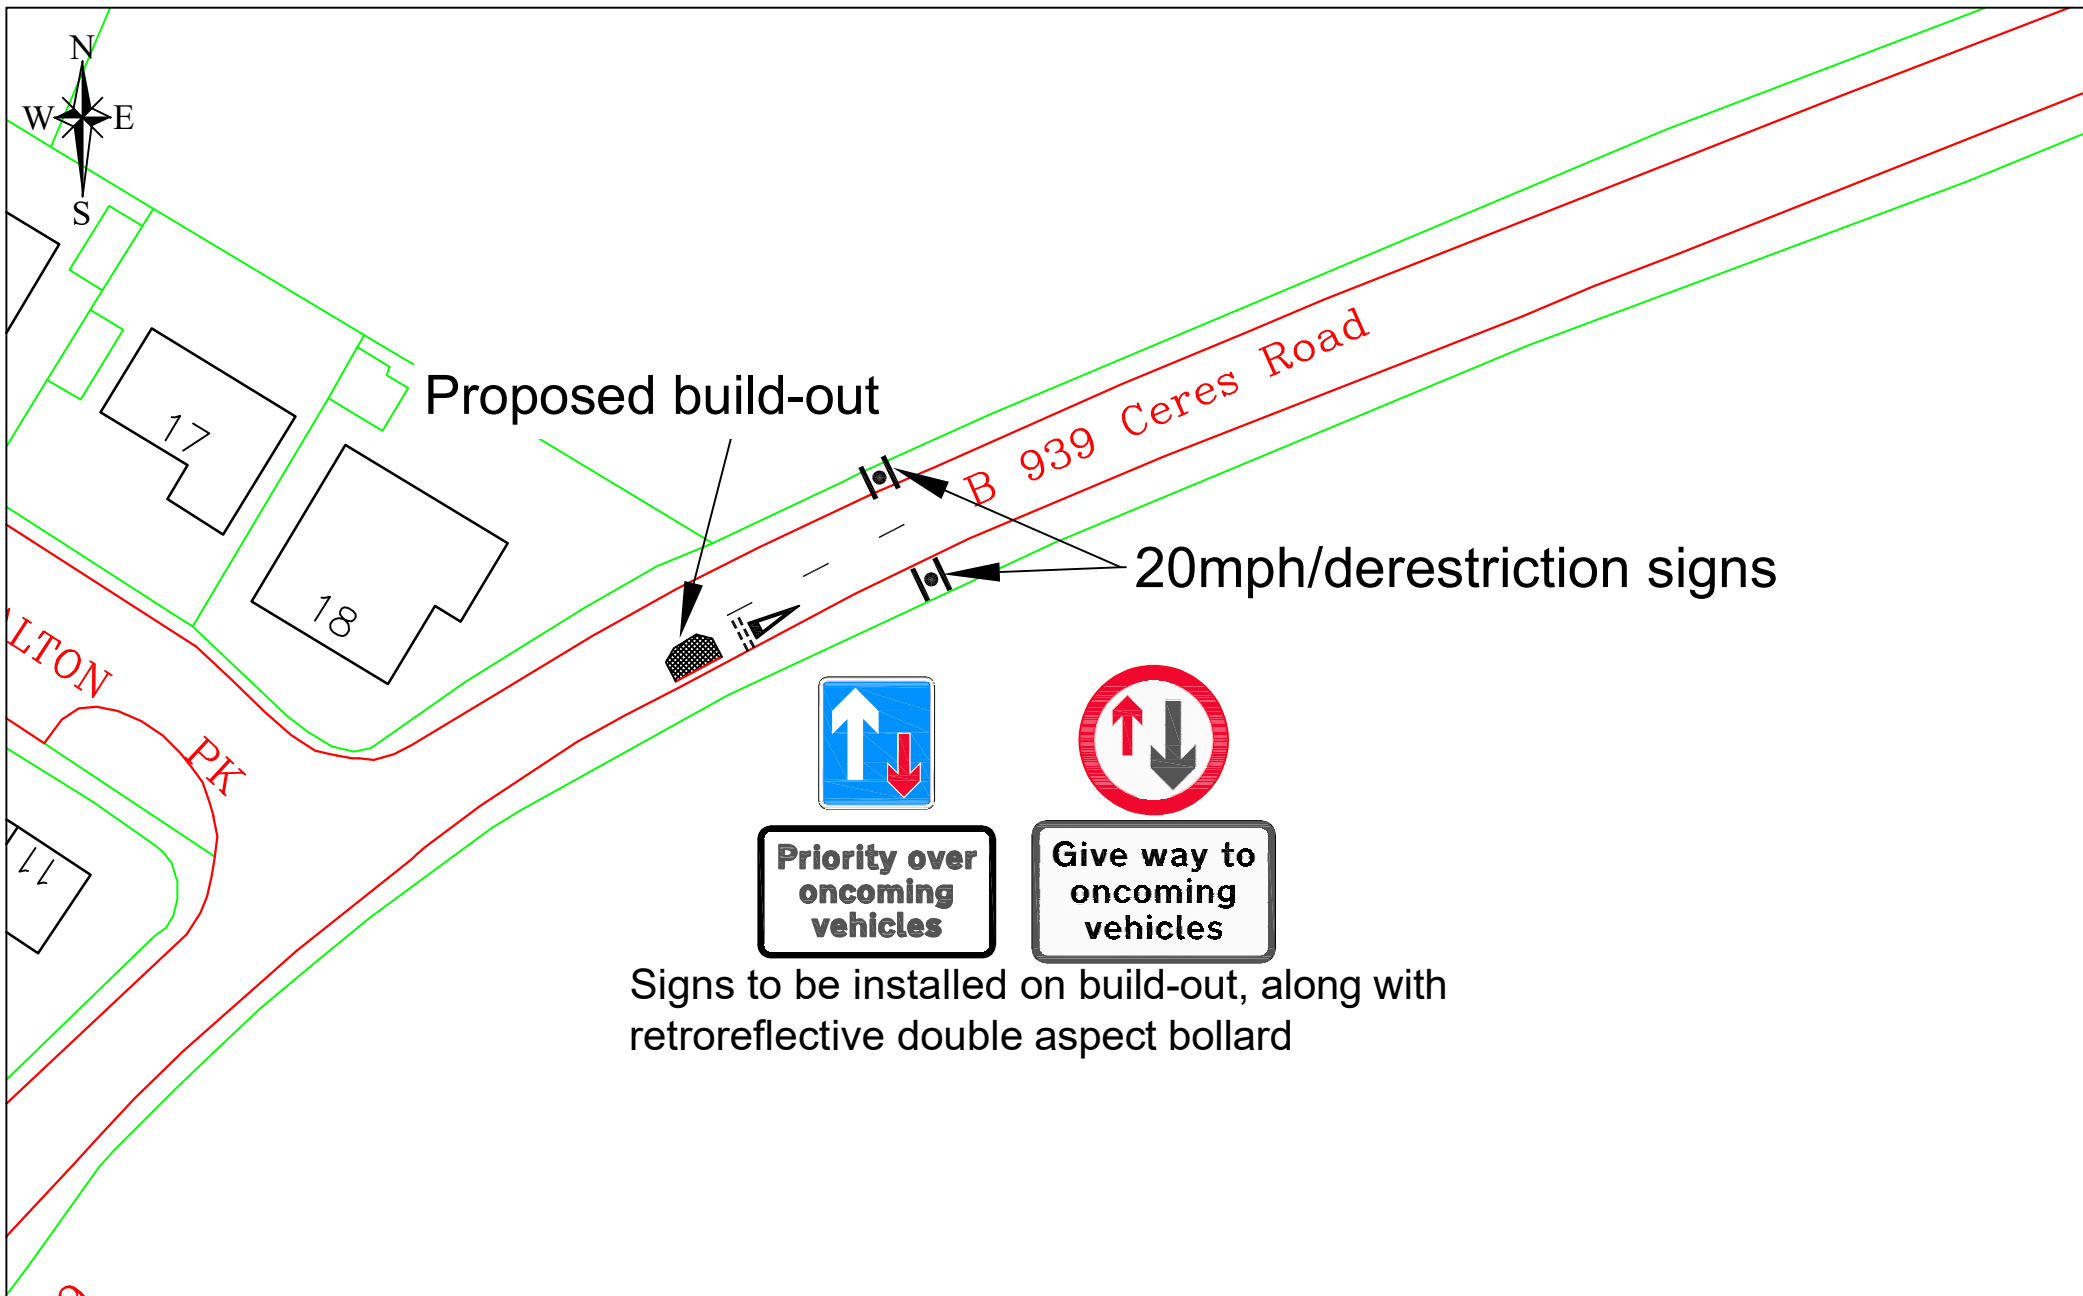

DESIGNED	REV	AMENDMENTS	BY	APPD	DATE
NH					
DRAWN	NH				
CHECKED	LC				
APPROVED	LC				
DATE					
20/05/2024					

HEAD OF SERVICE - JOHN MITCHELL

Reproduced by permission of Ordnance Survey on behalf of HMSO. © Crown copyright and database right 2024.  
All rights reserved. Ordnance Survey Licence number 100023385.



ROADS & TRANSPORTATION SERVICES

Proposed build-out details  
B939 Ceres Road, Craigrothie

SCALE


NTS

DRAWING No.

Build-out 1



**Priority over  
oncoming  
vehicles**

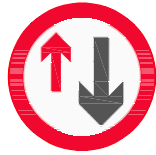

**Give way to  
oncoming  
vehicles**

Signs to be installed on build-out, along with  
retroreflective double aspect bollard

Proposed build-out



A 916

Hall

B 939

Sia ju

20mph/40mph signs

DESIGNED	NH	REV	AMENDMENTS	BY	APPD	DATE
DRAWN	NH					
CHECKED	LC					
APPROVED	LC					
DATE						
20/05/2024						

HEAD OF SERVICE - JOHN MITCHELL

Reproduced by permission of Ordnance Survey on behalf of HMSO. © Crown copyright and database right 2024.  
All rights reserved. Ordnance Survey Licence number 100023385.



ROADS &  
TRANSPORTATION SERVICES


Proposed build-out details  
A916 Cupar Road, Craigrothie

SCALE

NTS

DRAWING No.

Build-out 2

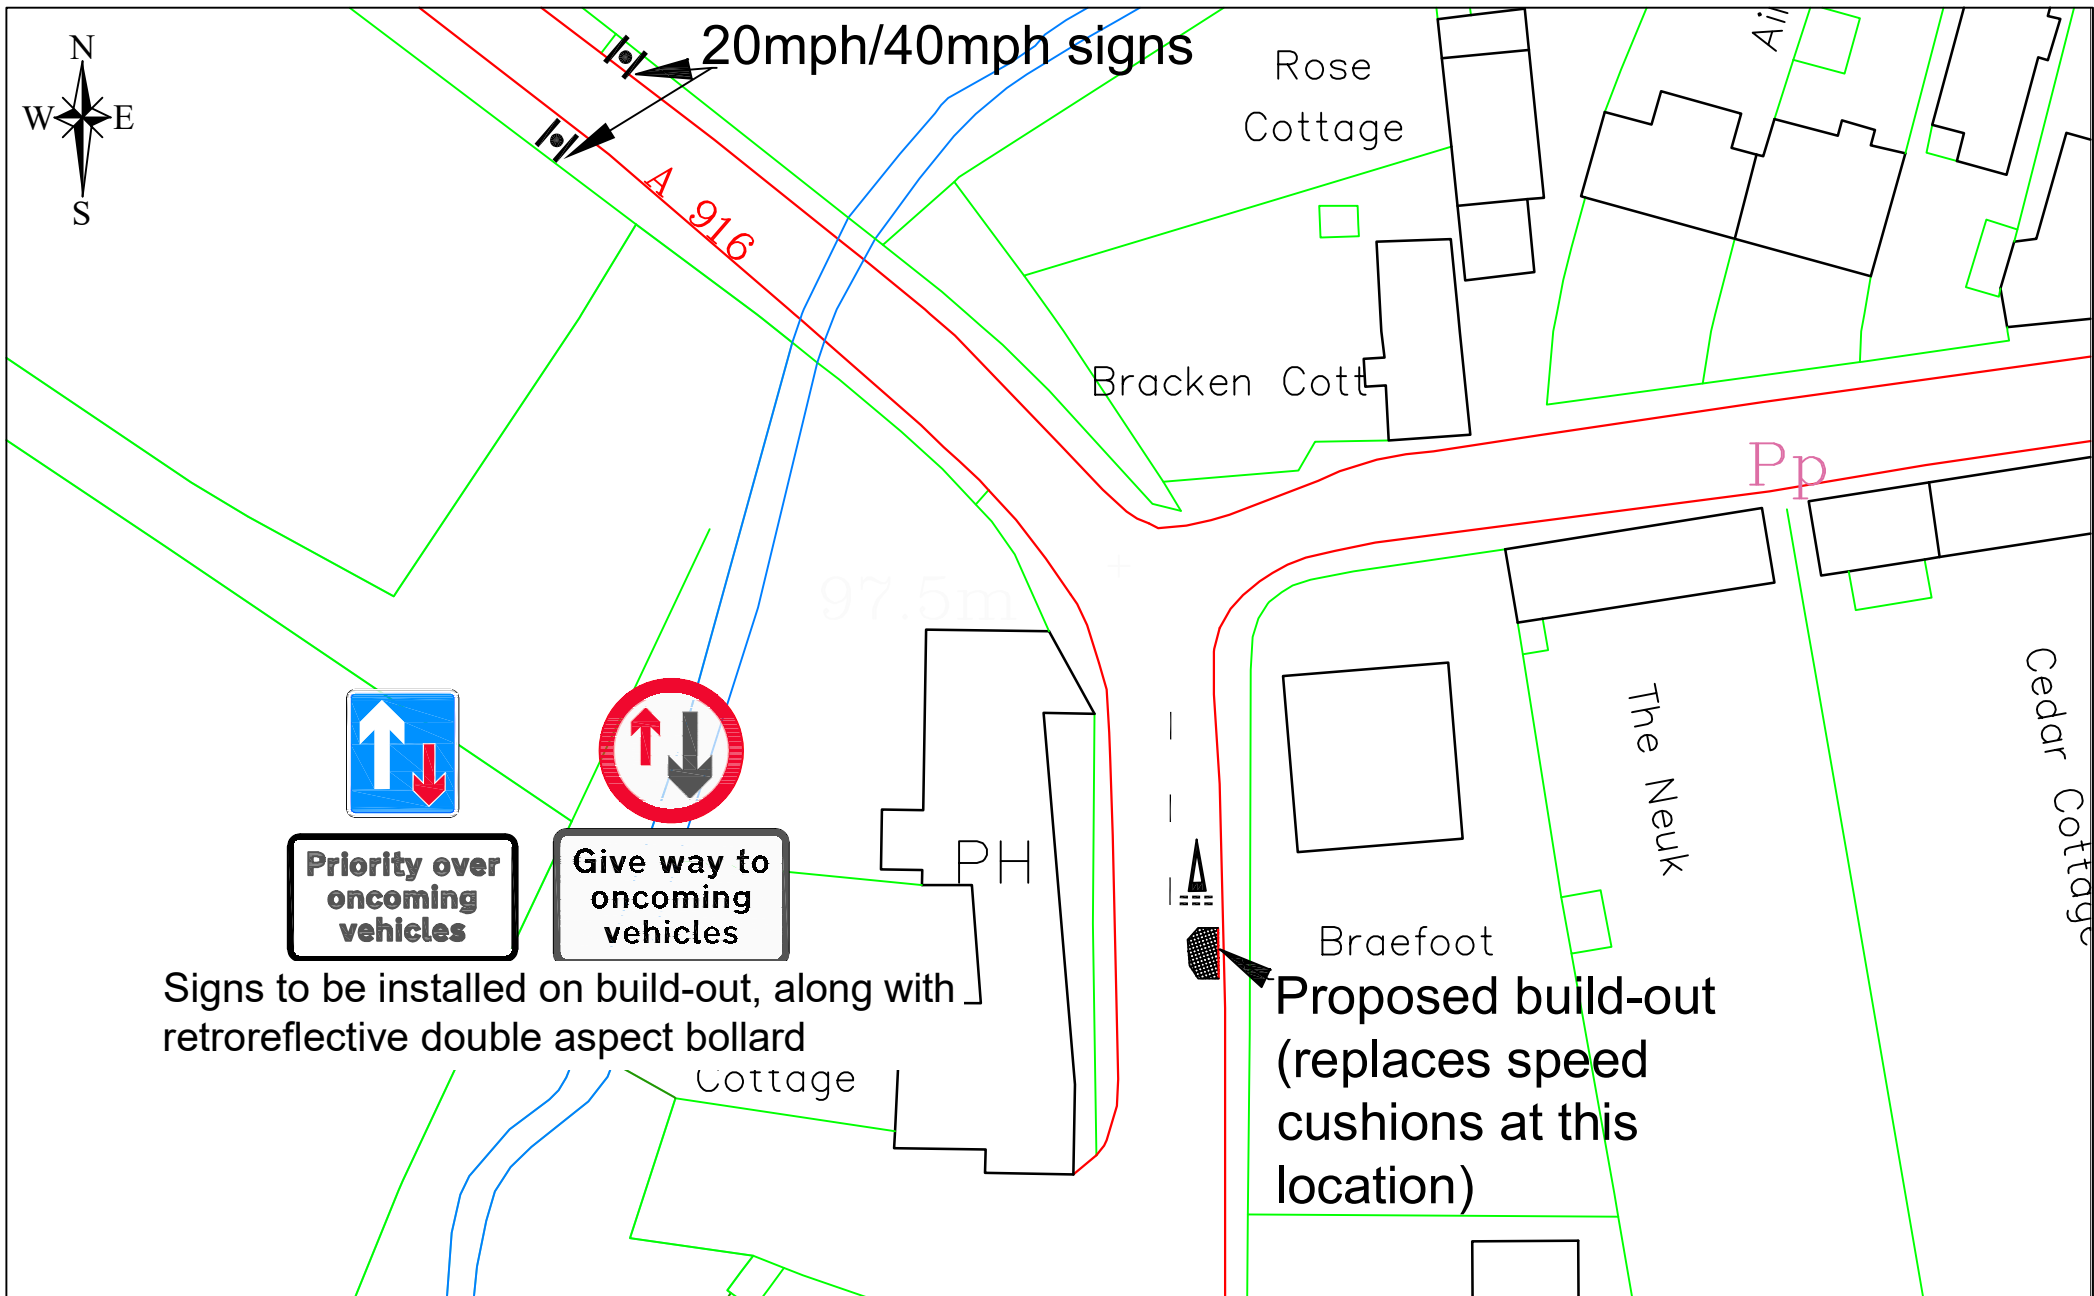

DESIGNED	NH	REV	AMENDMENTS	BY	APPD	DATE
DRAWN	NH					
CHECKED	LC					
APPROVED	LC					
DATE						
20/05/2024						

HEAD OF SERVICE - JOHN MITCHELL

Reproduced by permission of Ordnance Survey on behalf of HMSO. © Crown copyright and database right 2024.  
All rights reserved. Ordnance Survey Licence number 100023385.



ROADS & TRANSPORTATION SERVICES

Proposed build-out details  
A916 Main Street, Craigrothie

SCALE

NTS

DRAWING No.

Build-out 3